

@thedesignalgo

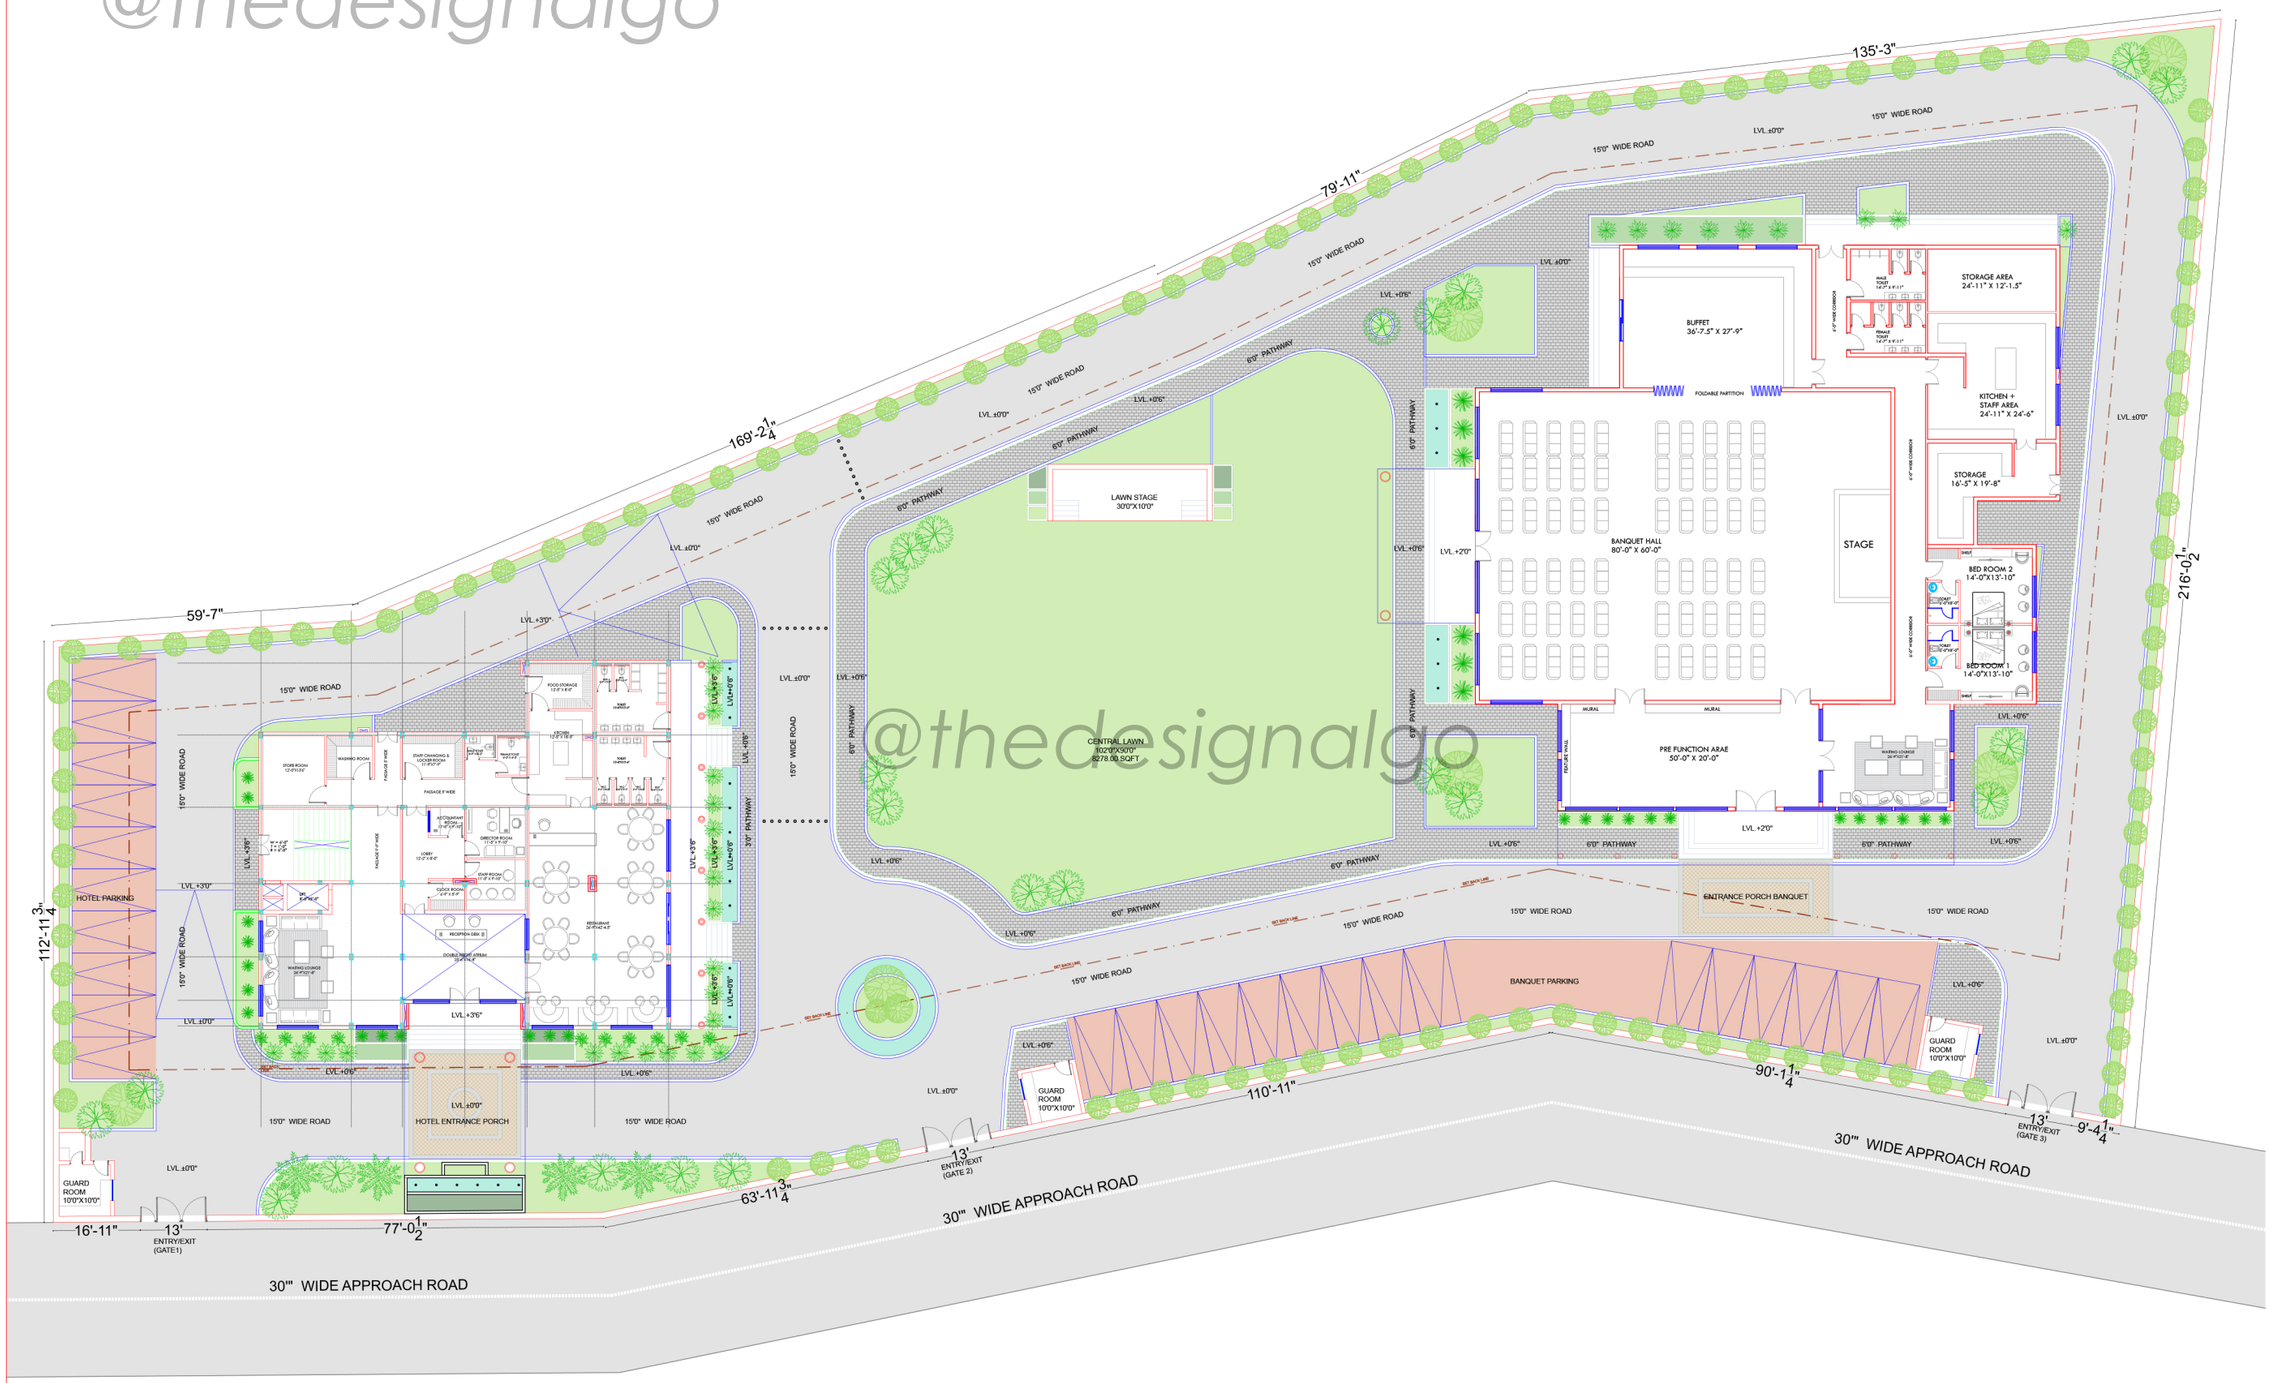

@thedesignalgo

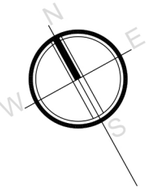

DATE	STAGE	REVISION
29.10.2024	CONCEPTUAL DESIGN	R0

ARCHITECT

THE DESIGN ALGO STUDIO
+91-9971852080

C1 PHASE 2 RAM GANGA VIHAR
STADIUM ROAD MORADABAD

MR. YOGESH'S HOTEL & BANQUET

Drawing Name

SITE PLAN

Drawn By:	Checked By:
Aman Deep Singh	Anika

Drawing Status
FOR INFO

SHEET CODE:

Date
29.10.2024

Drawing Scale
NTS

Revision
R0

@thedesignalgo